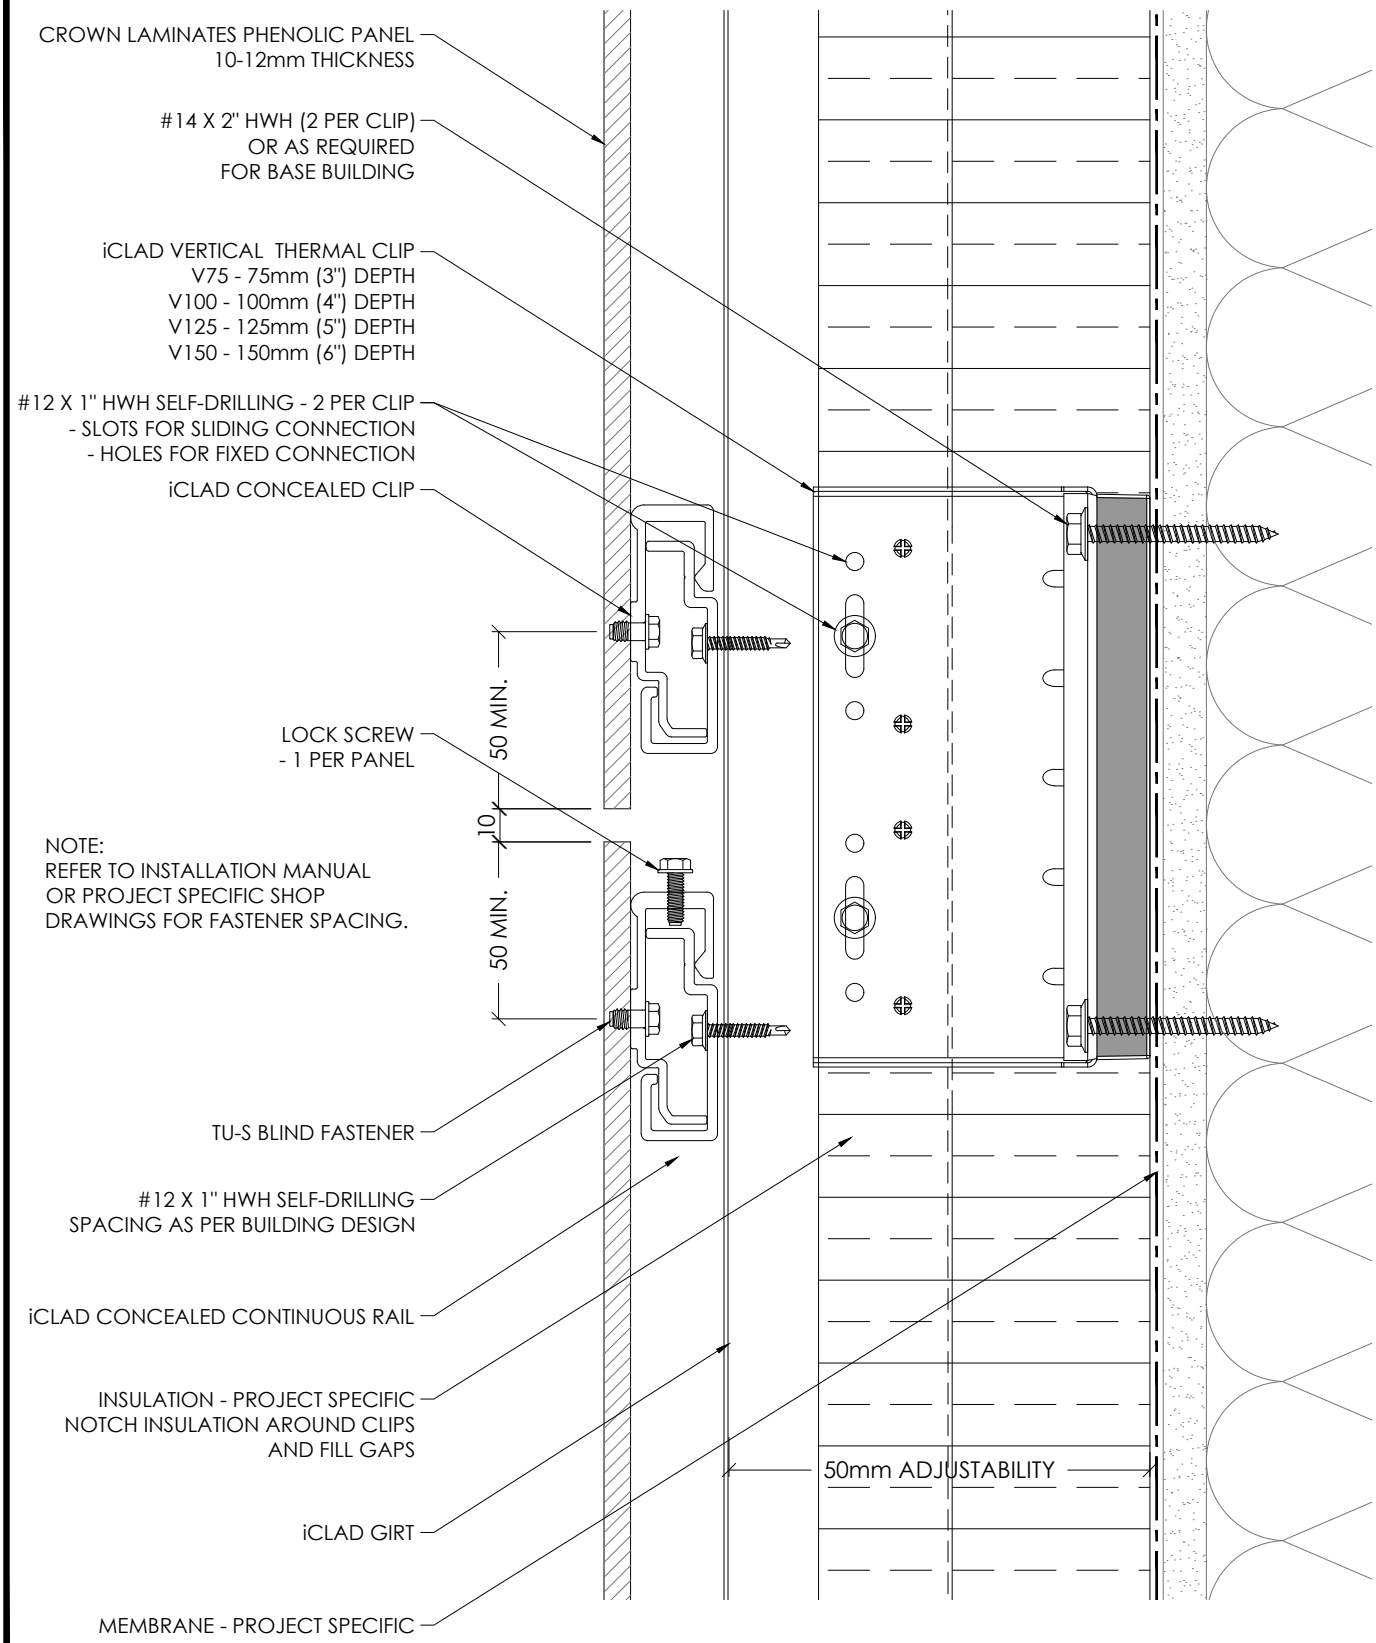

SPRING VALLEY

SCALE:	DRAWING TITLE:	SHEET
1 : 2	CROWN LAMINATES CONCEALED FASTENER TYPICAL HORIZONTAL JOINT	1 OF 9
DATE: 25-MARCH-2022		CL10

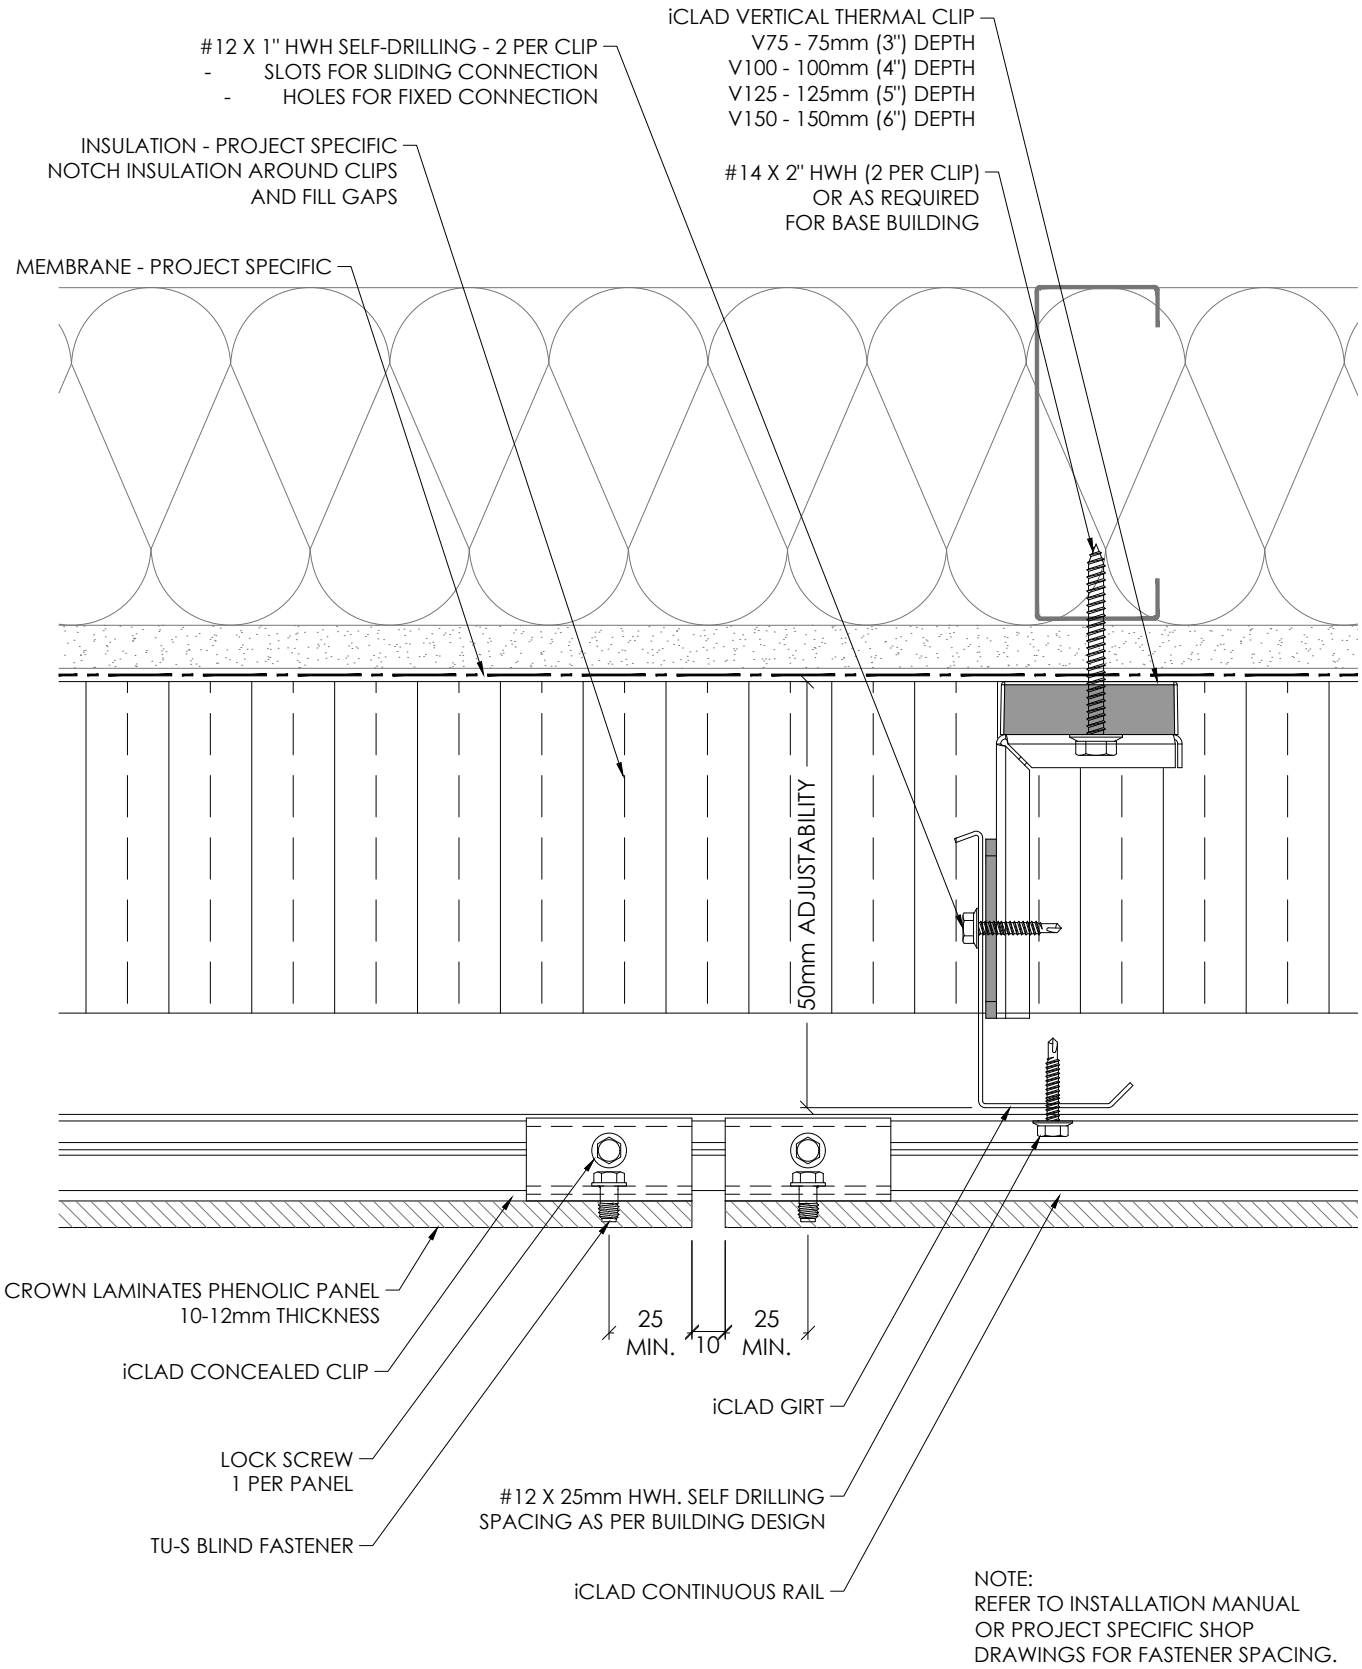

NOTE:
REFER TO INSTALLATION MANUAL
OR PROJECT SPECIFIC SHOP
DRAWINGS FOR FASTENER SPACING.

SPRING VALLEY	SCALE: 1 : 2	DRAWING TITLE: CROWN LAMINATES TYPICAL VERTICAL JOINT	SHEET 2 OF 9
	DATE: 25-MARCH-2022		CL11

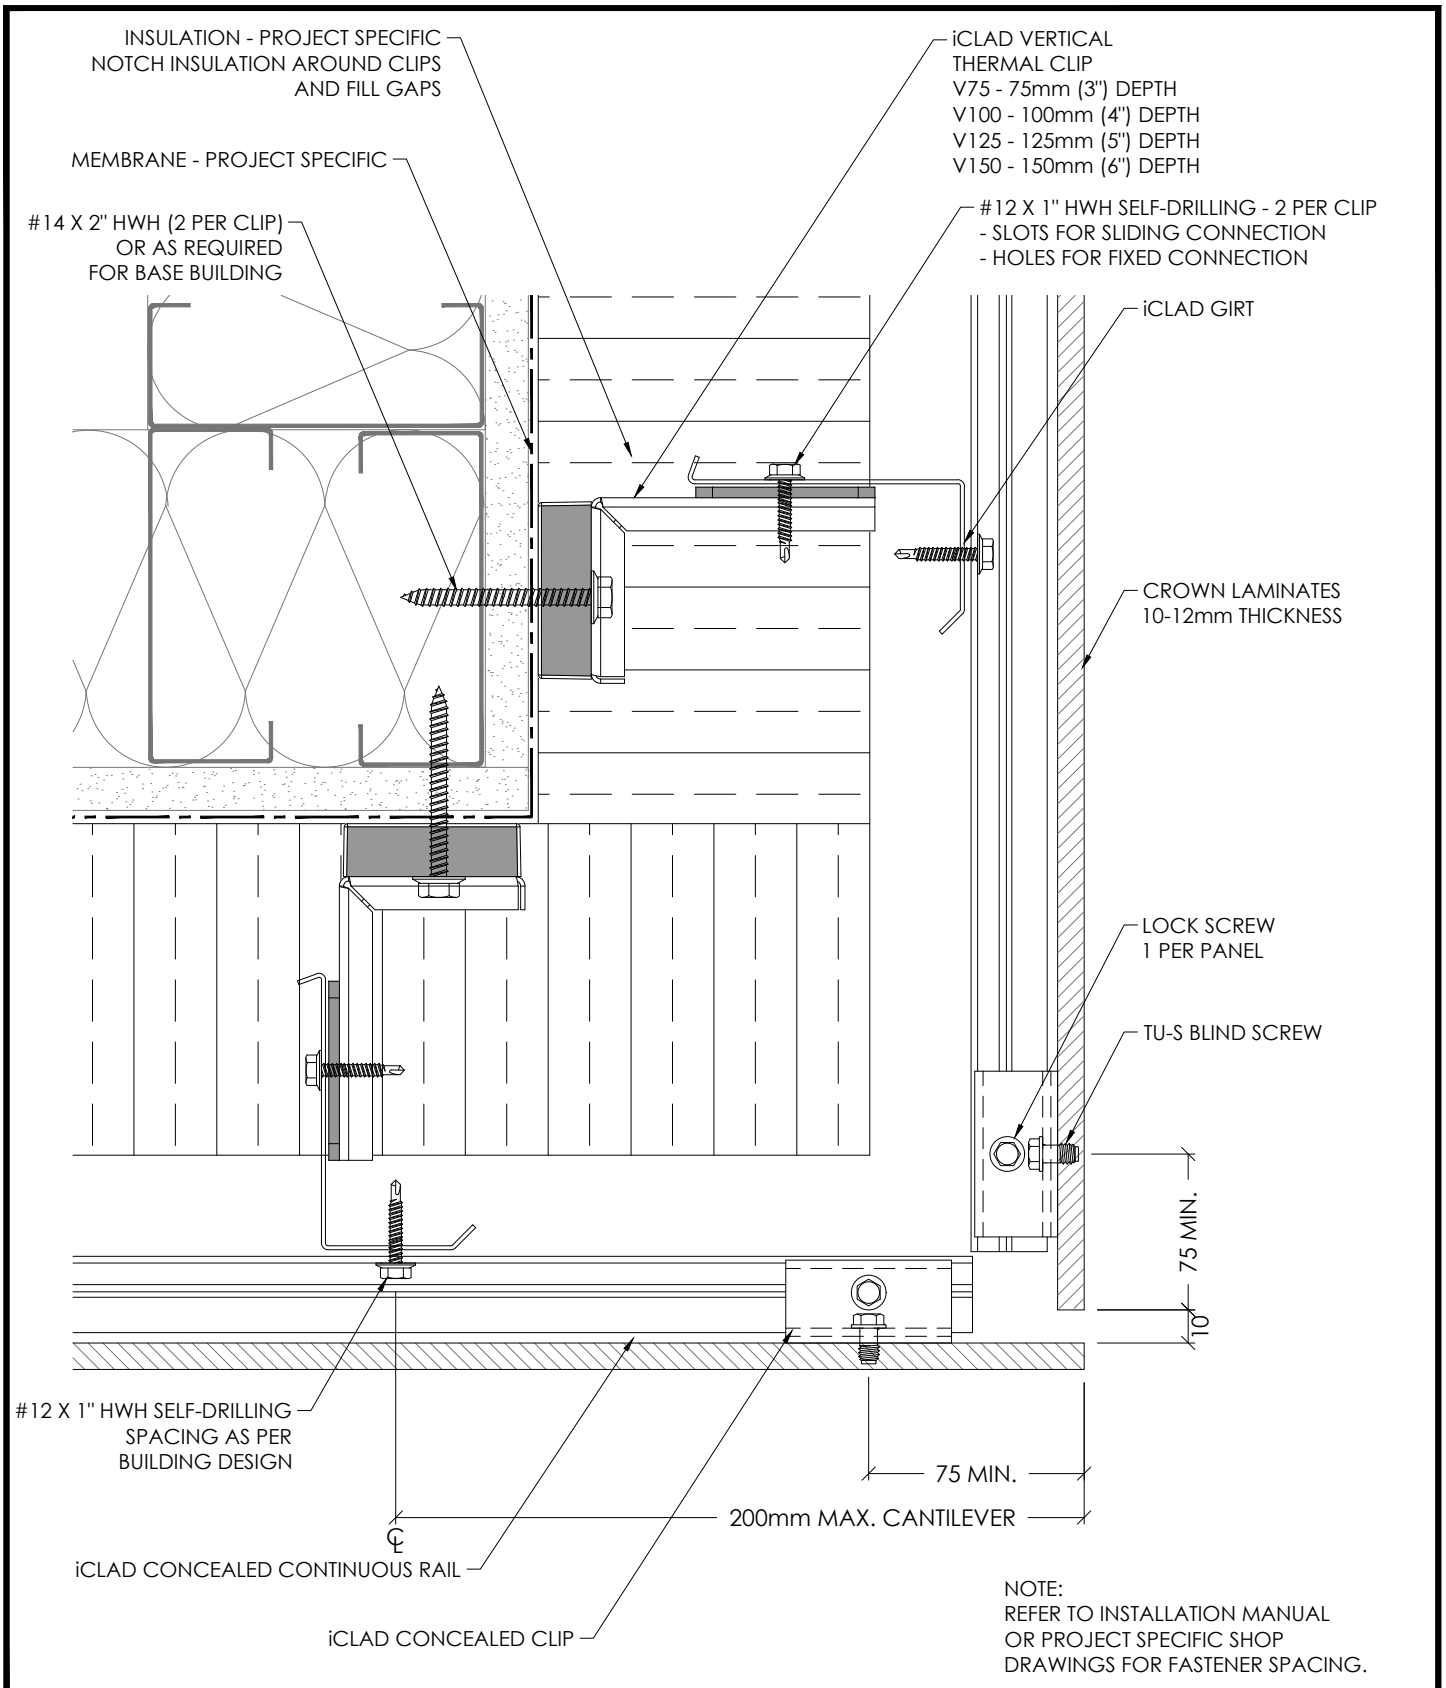

NOTE:
REFER TO INSTALLATION MANUAL
OR PROJECT SPECIFIC SHOP
DRAWINGS FOR FASTENER SPACING.

SPRING VALLEY	SCALE: 1 : 2	DRAWING TITLE: CROWN LAMINATES CONCEALED FASTENER TYPICAL OUTSIDE CORNER	SHEET 3 OF 9
	DATE: 25-MARCH-2022		CL12

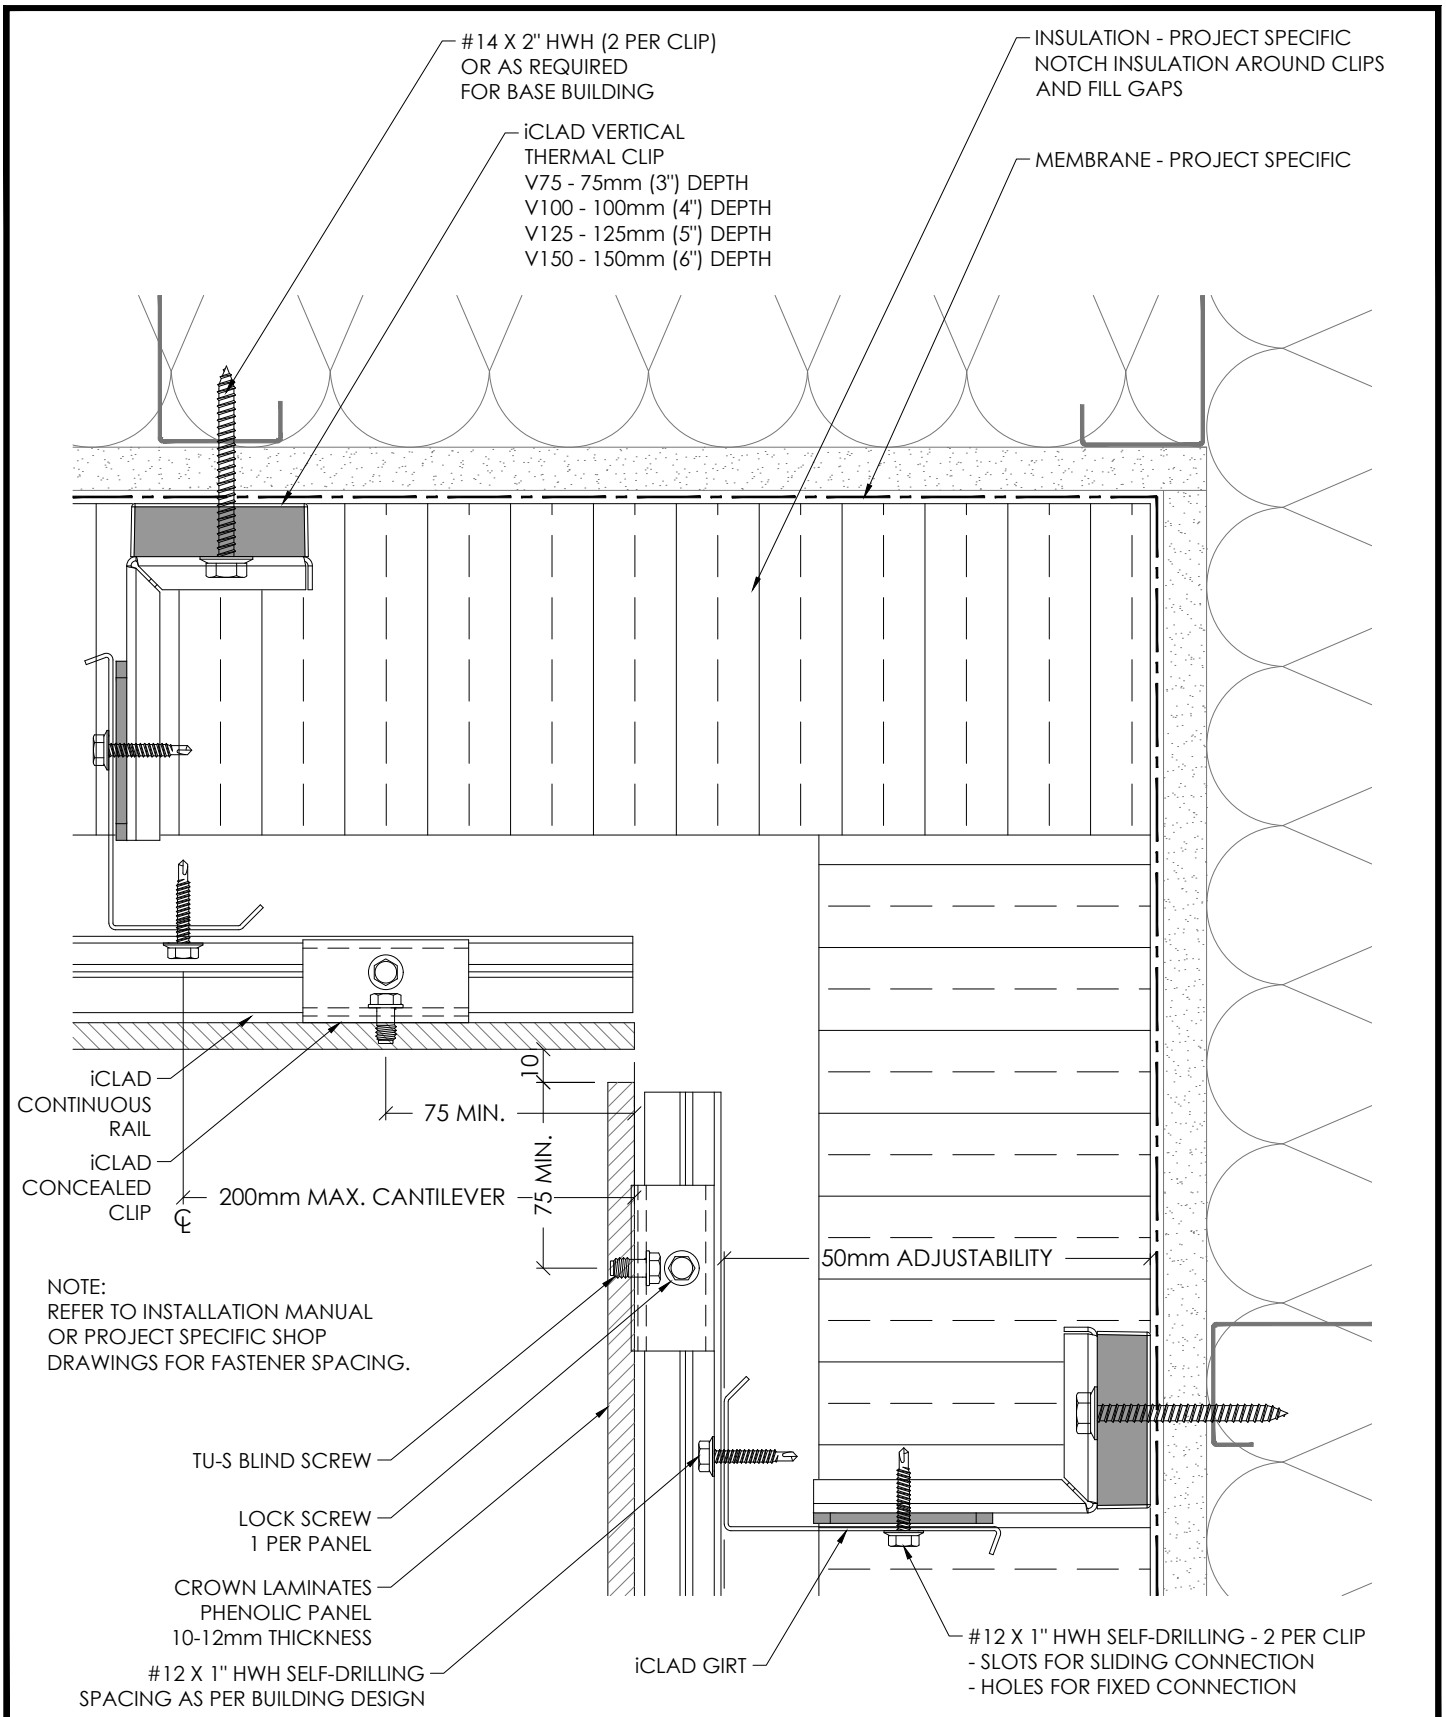

SPRING VALLEY

SCALE:	DRAWING TITLE:	SHEET
1 : 2	CROWN LAMINATES CONCEALED FASTENER TYPICAL INSIDE CORNER	4 OF 9
DATE: 25-MARCH-2022		CL13

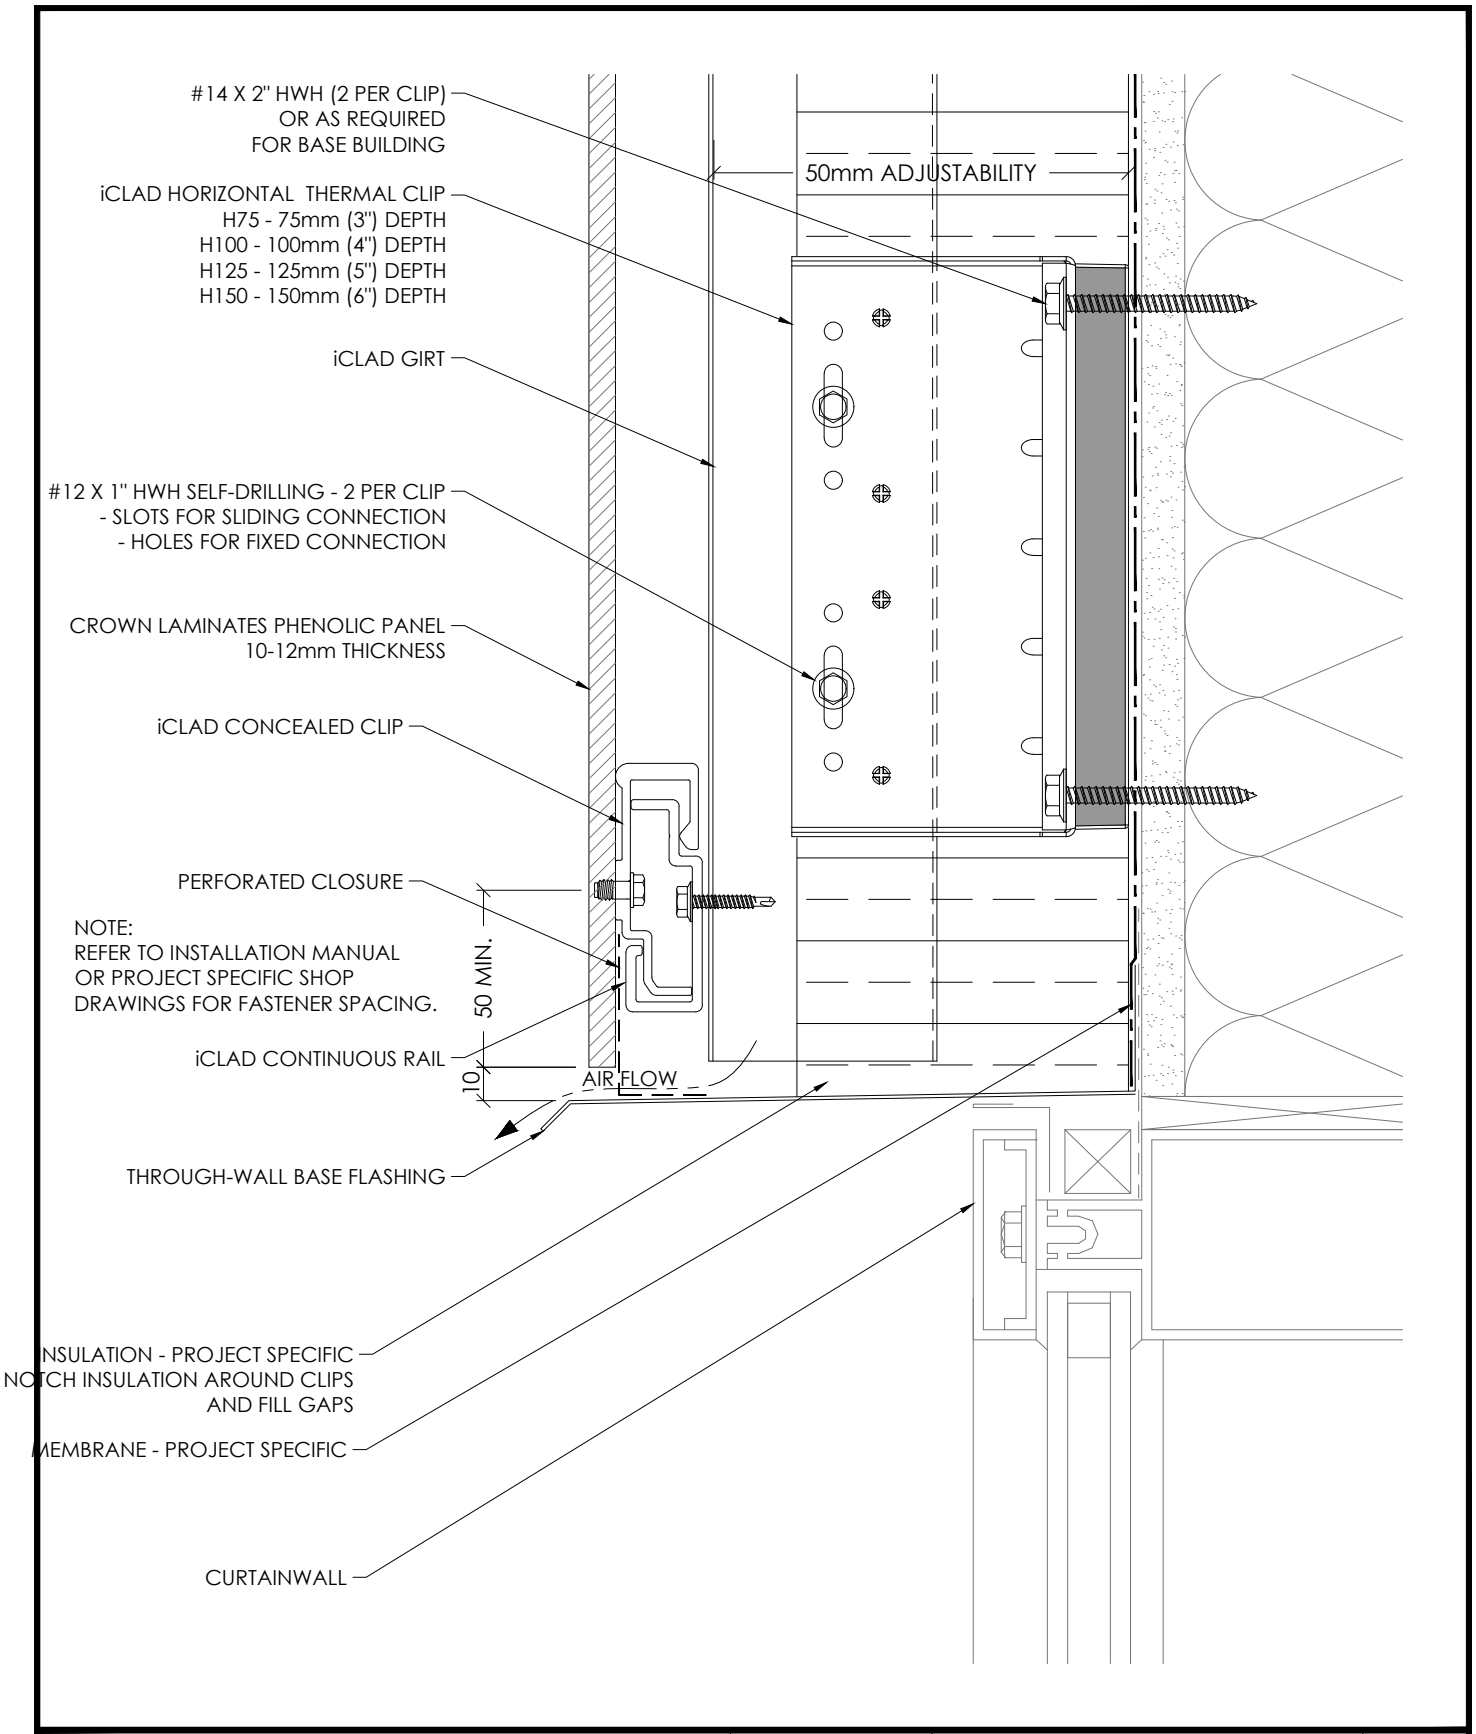

SPRING VALLEY	SCALE: 1 : 2	DRAWING TITLE: CROWN LAMINATES CONCEALED FASTENER TYPICAL WINDOW HEAD	SHEET 5 OF 9
	DATE: 25-MARCH-2022		CL14

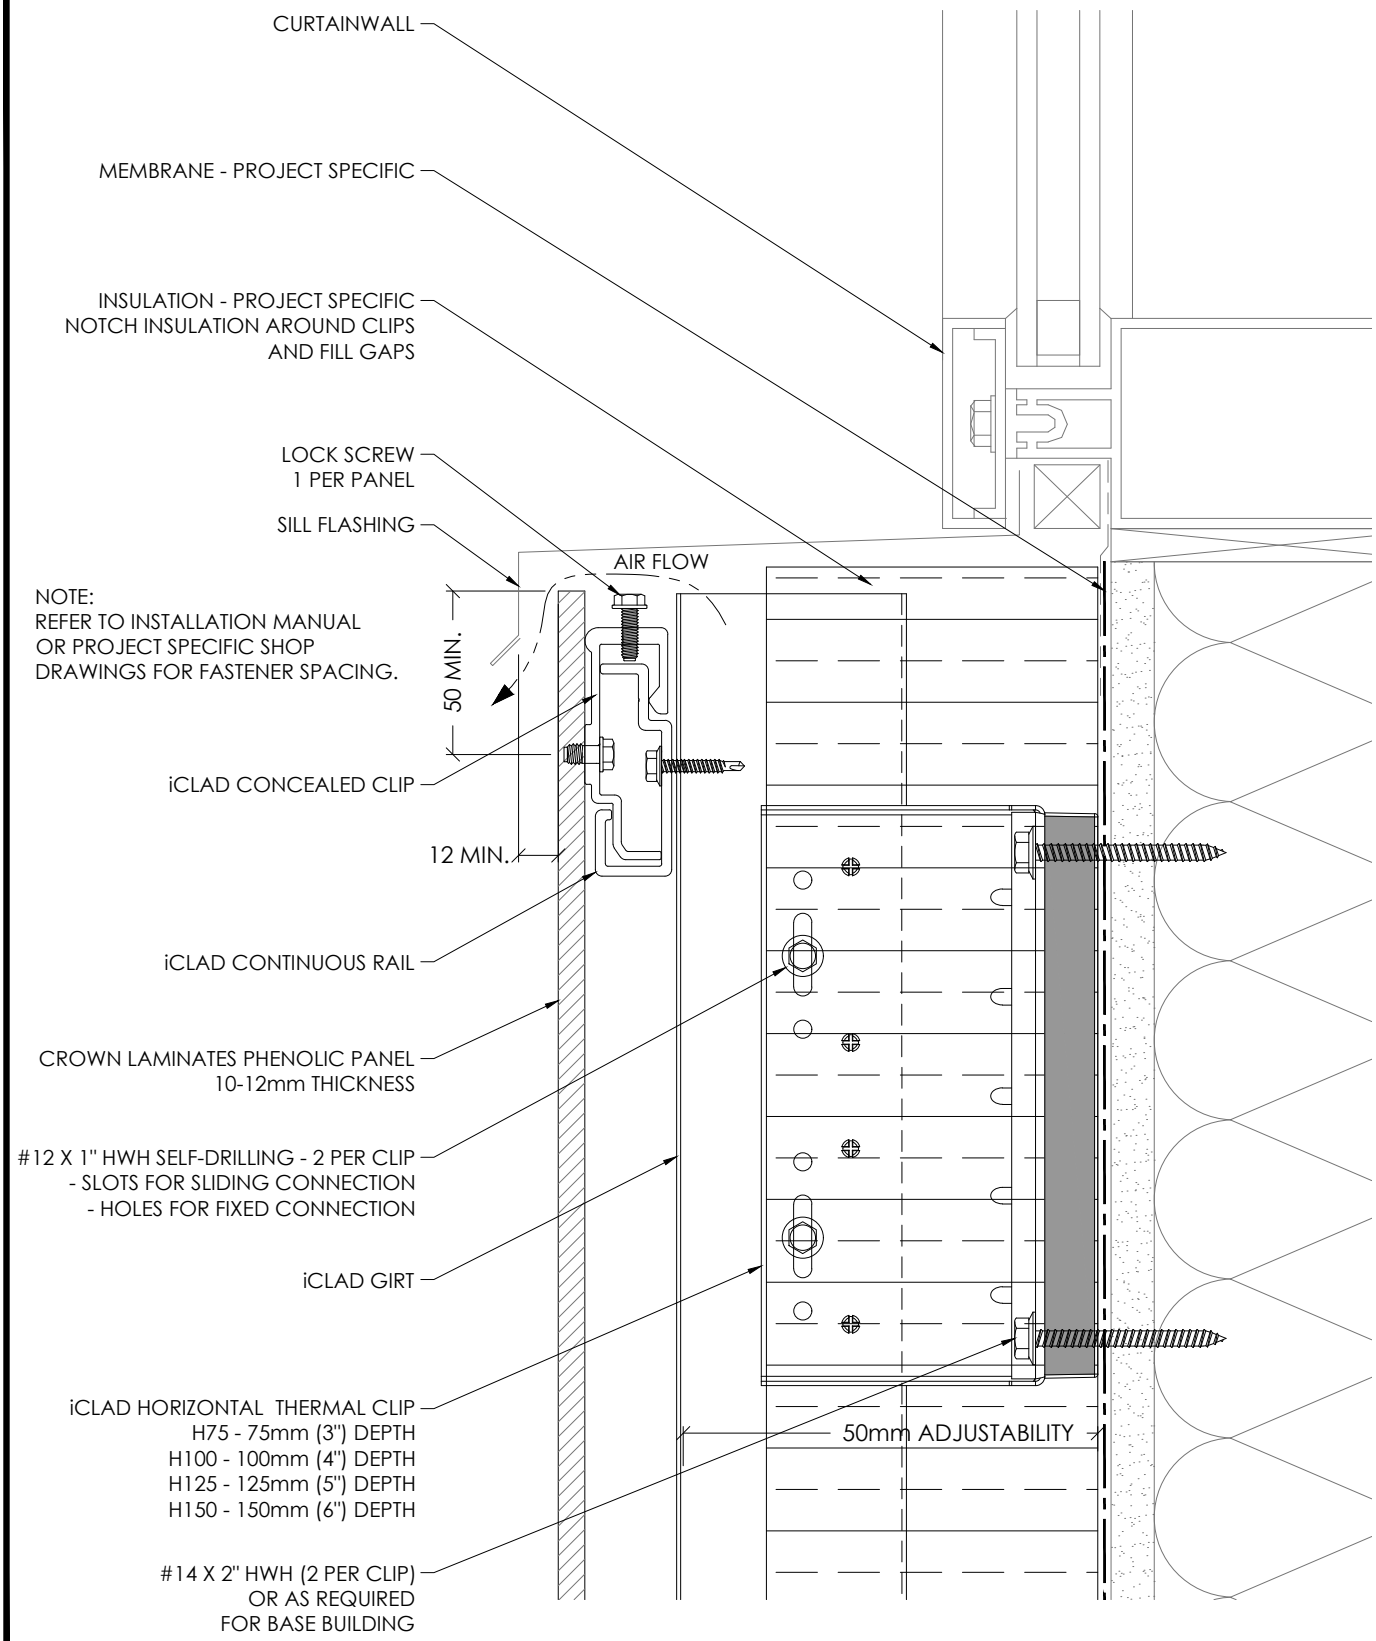

SPRING VALLEY

SCALE:	DRAWING TITLE:	SHEET
1 : 2	CROWN LAMINATES CONCEALED FASTENER TYPICAL WINDOW SILL	6 OF 9
DATE: 25-MARCH-2022		CL15

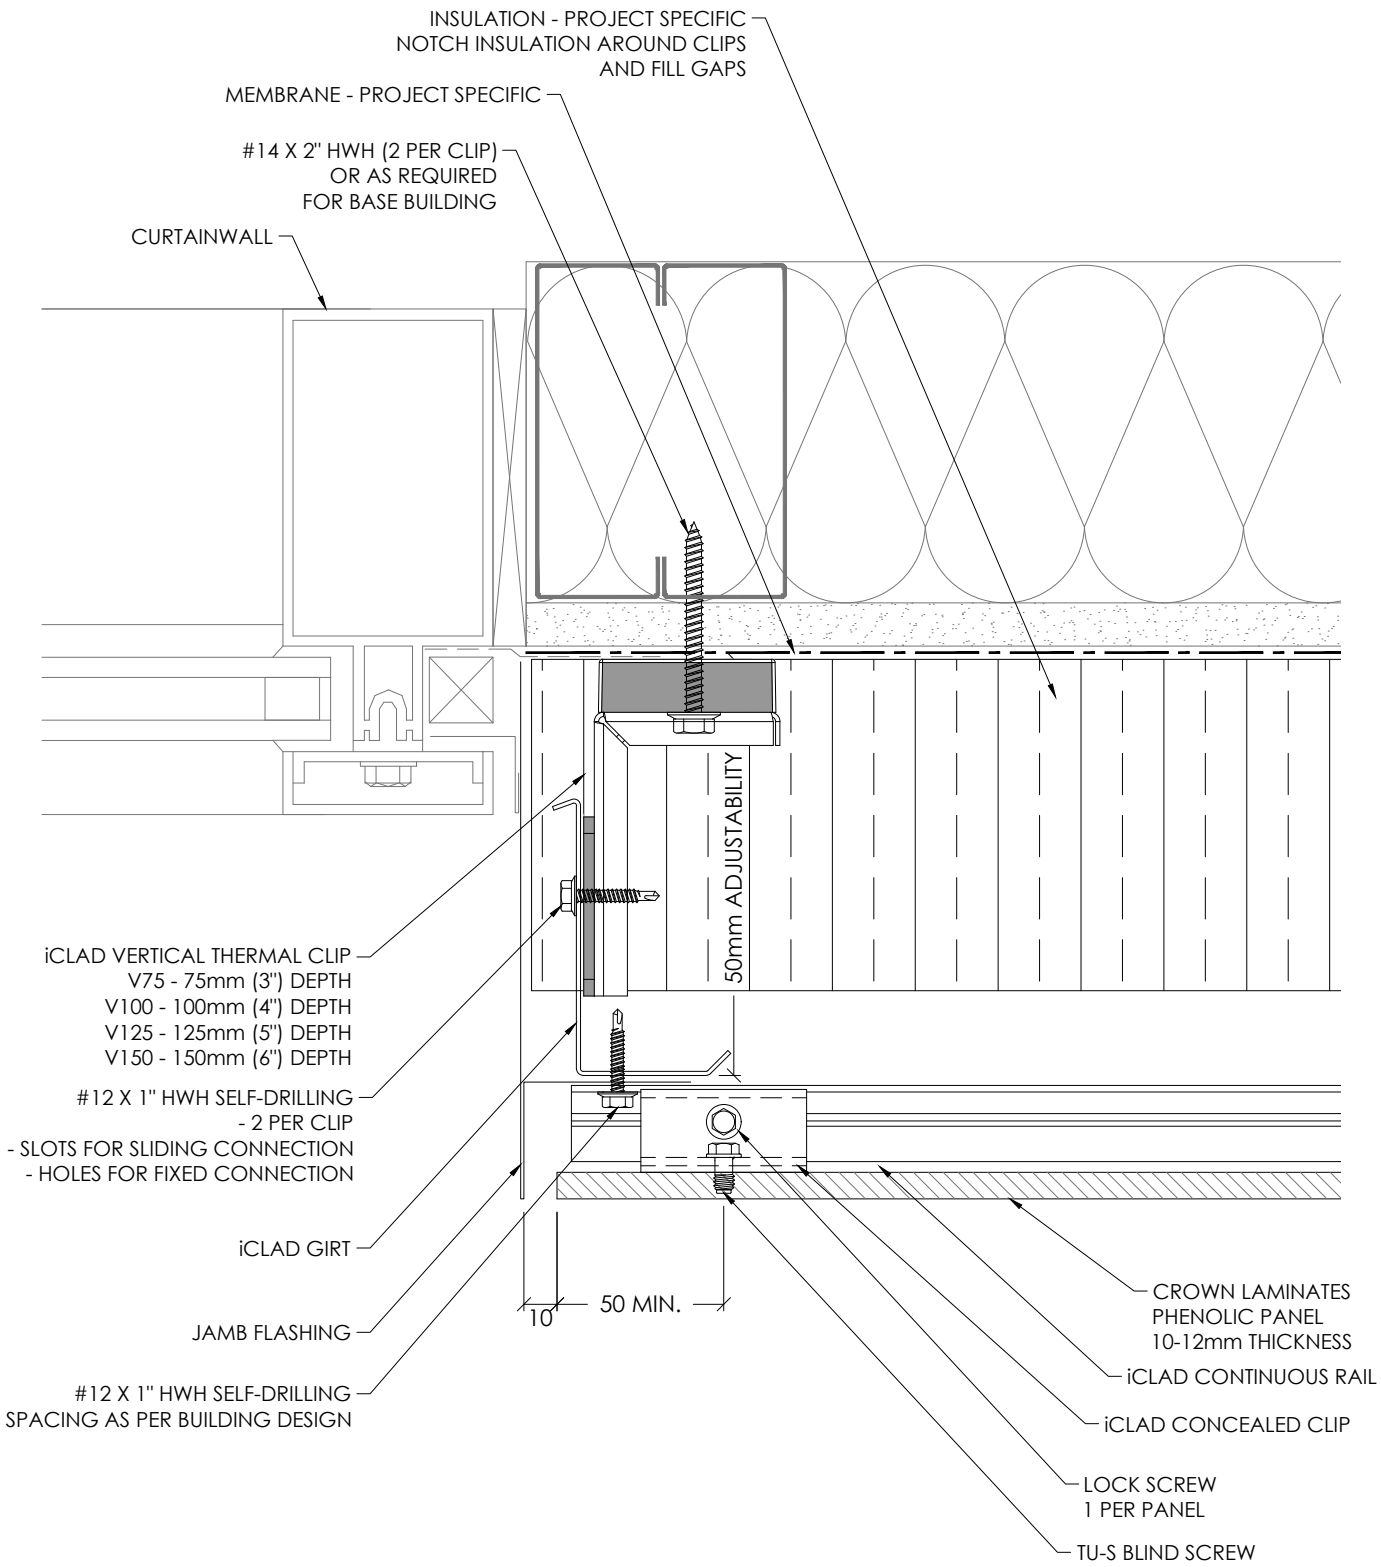

NOTE:
REFER TO INSTALLATION MANUAL
OR PROJECT SPECIFIC SHOP
DRAWINGS FOR FASTENER SPACING.

SPRING VALLEY	SCALE: 1 : 2	DRAWING TITLE: CROWN LAMINATES CONCEALED FASTENER TYPICAL WINDOW JAMB	SHEET 7 OF 9
	DATE: 25-MARCH-2022		CL16

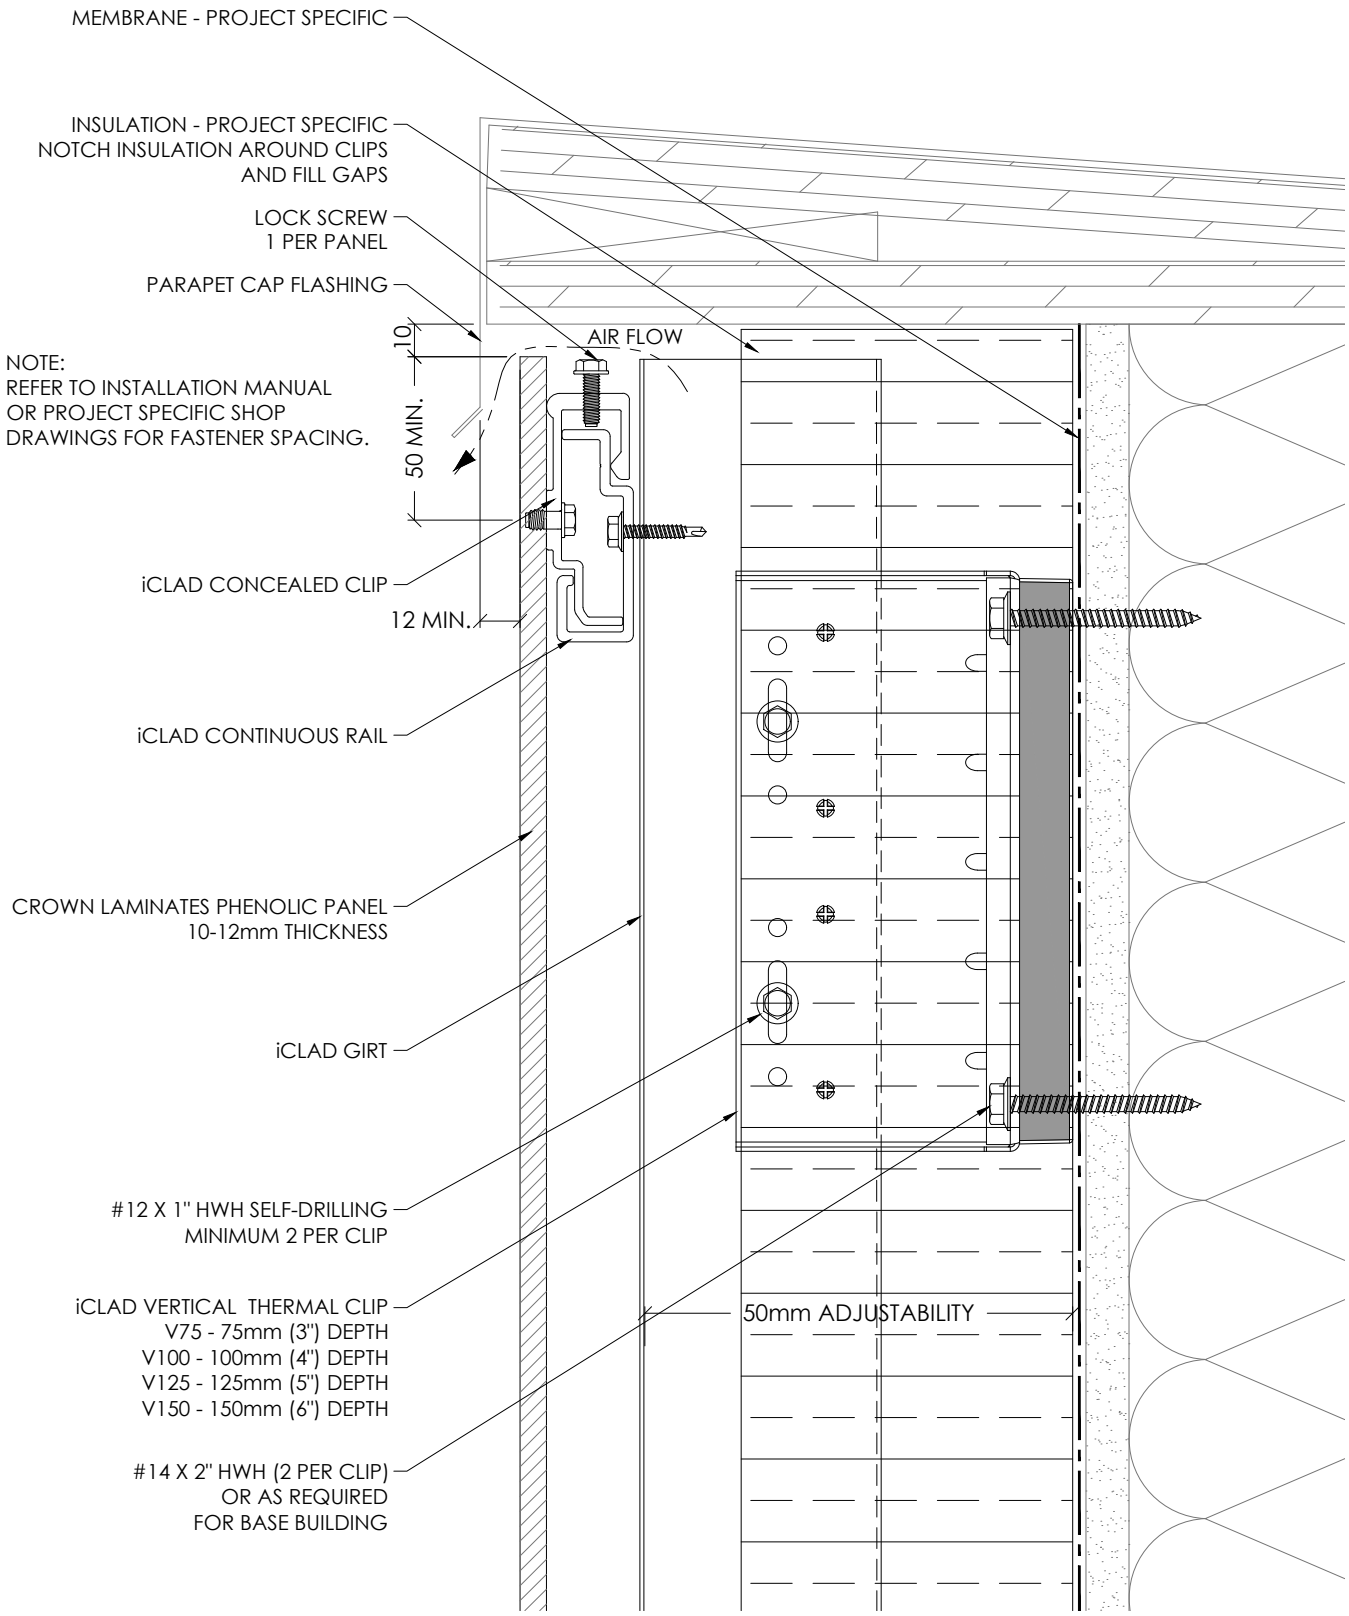

SPRING VALLEY

SCALE:	DRAWING TITLE:	SHEET
1 : 2	CROWN LAMINATES CONCEALED FASTENER TYPICAL PARAPET	8 OF 9
DATE: 25-MARCH-2022		CL17

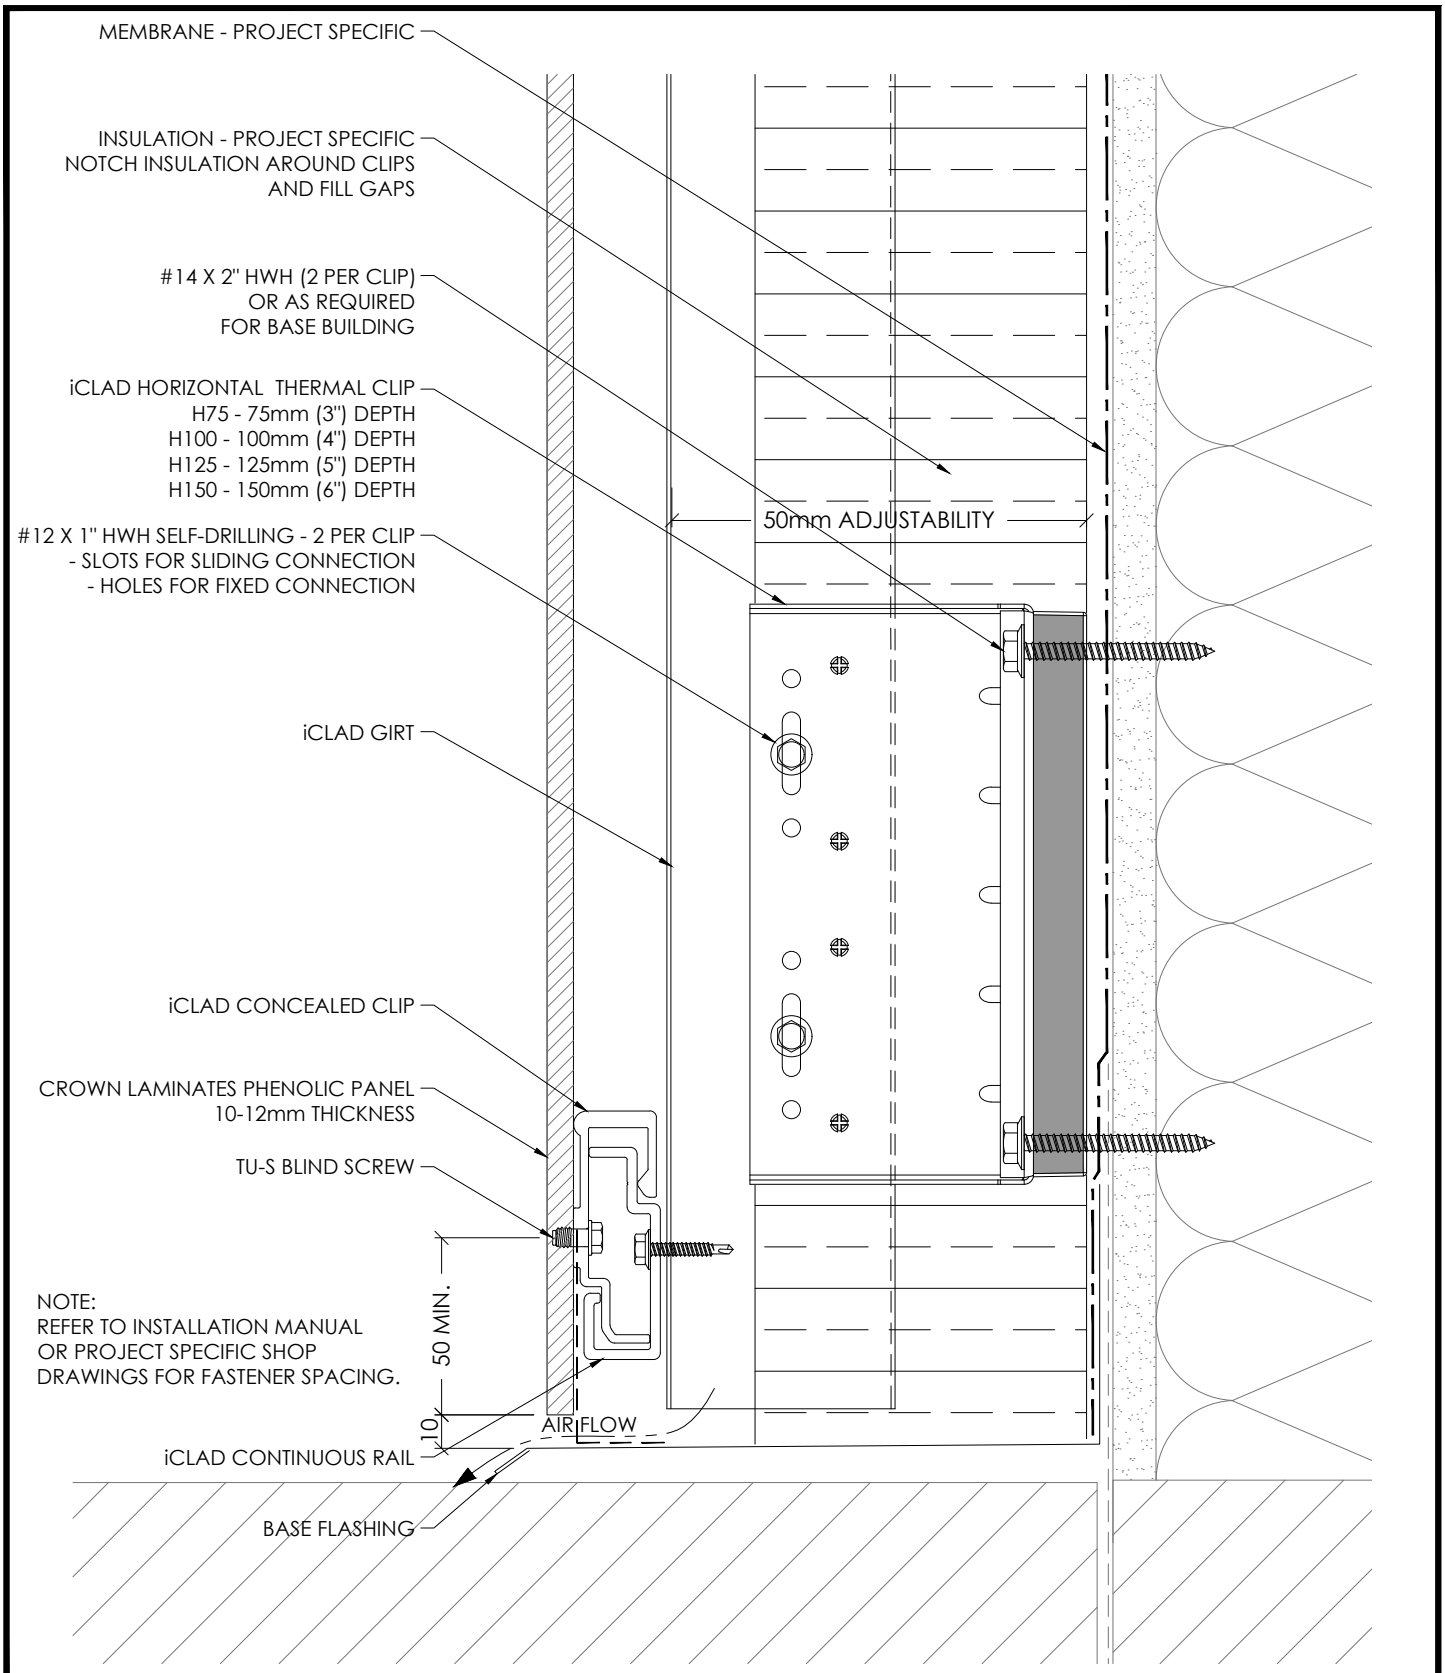

NOTE:
REFER TO INSTALLATION MANUAL
OR PROJECT SPECIFIC SHOP
DRAWINGS FOR FASTENER SPACING.

SPRING VALLEY	SCALE: 1 : 2	DRAWING TITLE: CROWN LAMINATES CONCEALED FASTENER TYPICAL BASE	SHEET 9 OF 9
	DATE: 25-MARCH-2022		CL18